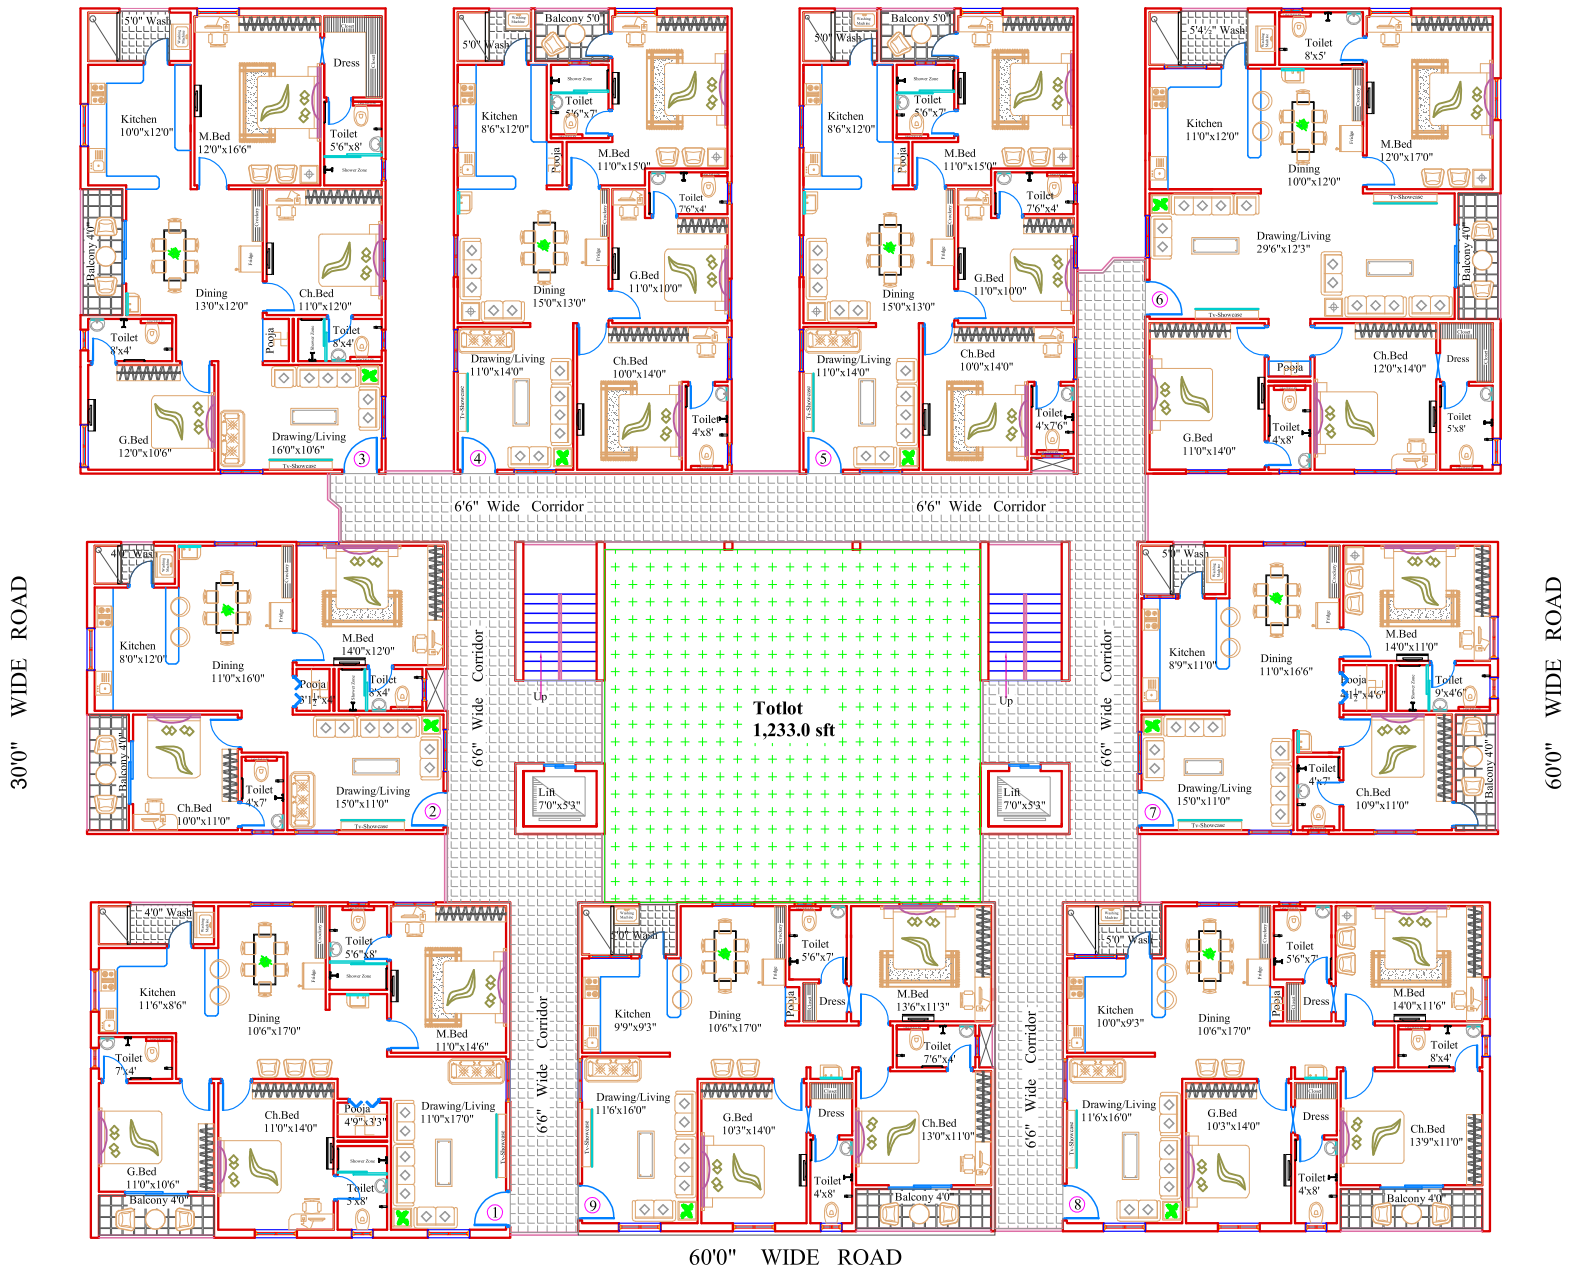

Area Details :

FLAT NO :	AREA :
1 .	1600.0 sft
2 .	1200.0 sft
3 .	1615.0 sft
4 .	1470.0 sft
5 .	1470.0 sft
6 .	1875.0 sft
7 .	1200.0 sft
8 .	1600.0 sft
9 .	1575.0 sft
TOTAL	**13,605.0 sft**
x 5 Floors	**68,025.0 sft**

CLIENT
M/S. VINAYAKA PROJECTS

PROJECT
PROPOSED RESIDENTIAL APARTMENT
AT NARSING, HYDERABAD .

TITLE
TYPICAL FLOOR PLAN

N

Scale : Not To Scale
Date : 26-11-2022
REV. NO: -0

NS Associates
architects & engineers
#2,Block 12,HIG-II,APHB
Baghlingampalli, Hyderabad- 20
Mobile: 098661-53016.
File Name : NS5/D/Temp/Cos/etml/concpt 2021/vinayaka/concept plan
Mail.Id : vrchandrahyd1@yahoo.com